OF

NO. 5

THE NORTH WEST QUARTER OF THE
GE 11. WEST DESCRIBED AND BOUNDED AS FOLLOW TOWIT
ABOVE
AE MENTIONO EXTENDING THENCE EAST ALONG THE NORTH
TO THE NORTH EAST CORNER OF THE NORTH WEST QUARTER
E EAST LINE OF SAID QUARTER, QUARTER SECTION
ENCE WESTWARDLY ON A CURVE OF THREE DEGREE PARALEL
LONG SAID RIGHT OF WAY TO A POINT 275 FEET EAST OF
ICE ON A CURVE OF ONE DEGREE OR 5730 FT. RADIUS
TH ON SAID WEST LINE TO THE CENTER OF SAID SECTION
EYS DIMENSIONS AND NUMBERS OF LOTS ARE AS SHOWN ON PLAT BELOW

Ingleside Land Co.
by Henry E. Dreier President
Marcus A. Sonntag Secy

F. J. REITZ SCHOOL

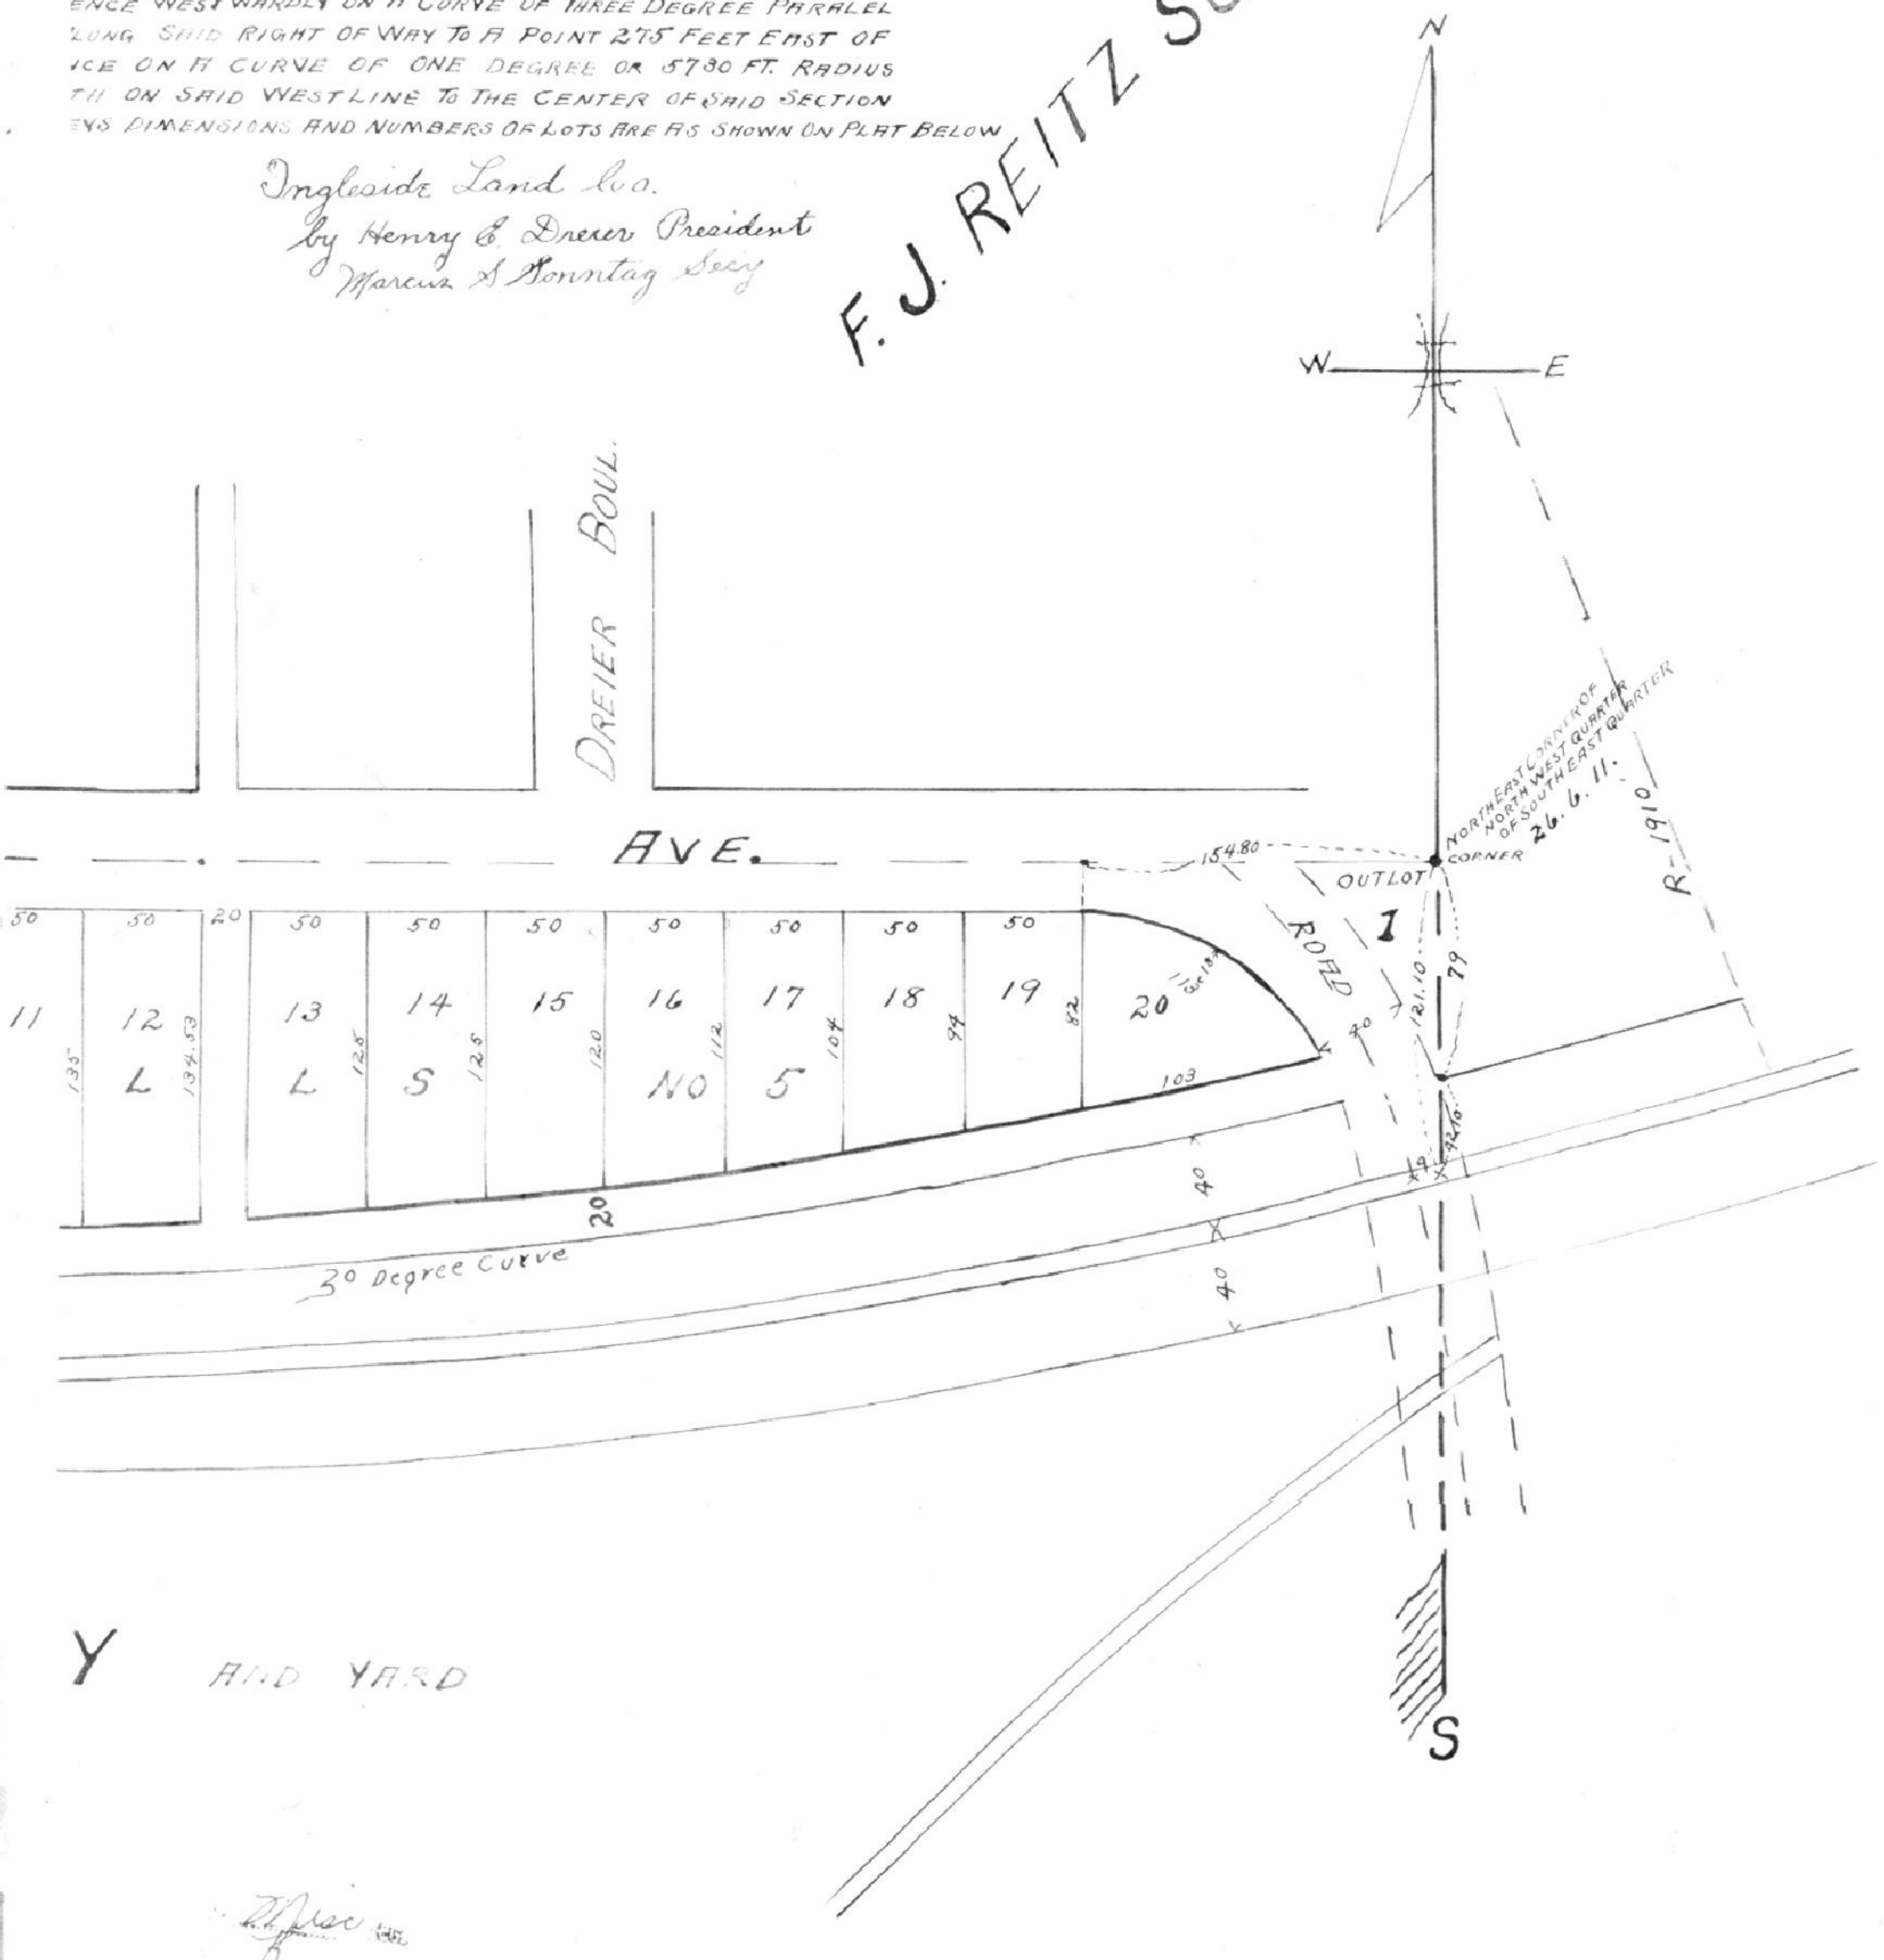

Y AND YARD

R Rec
435